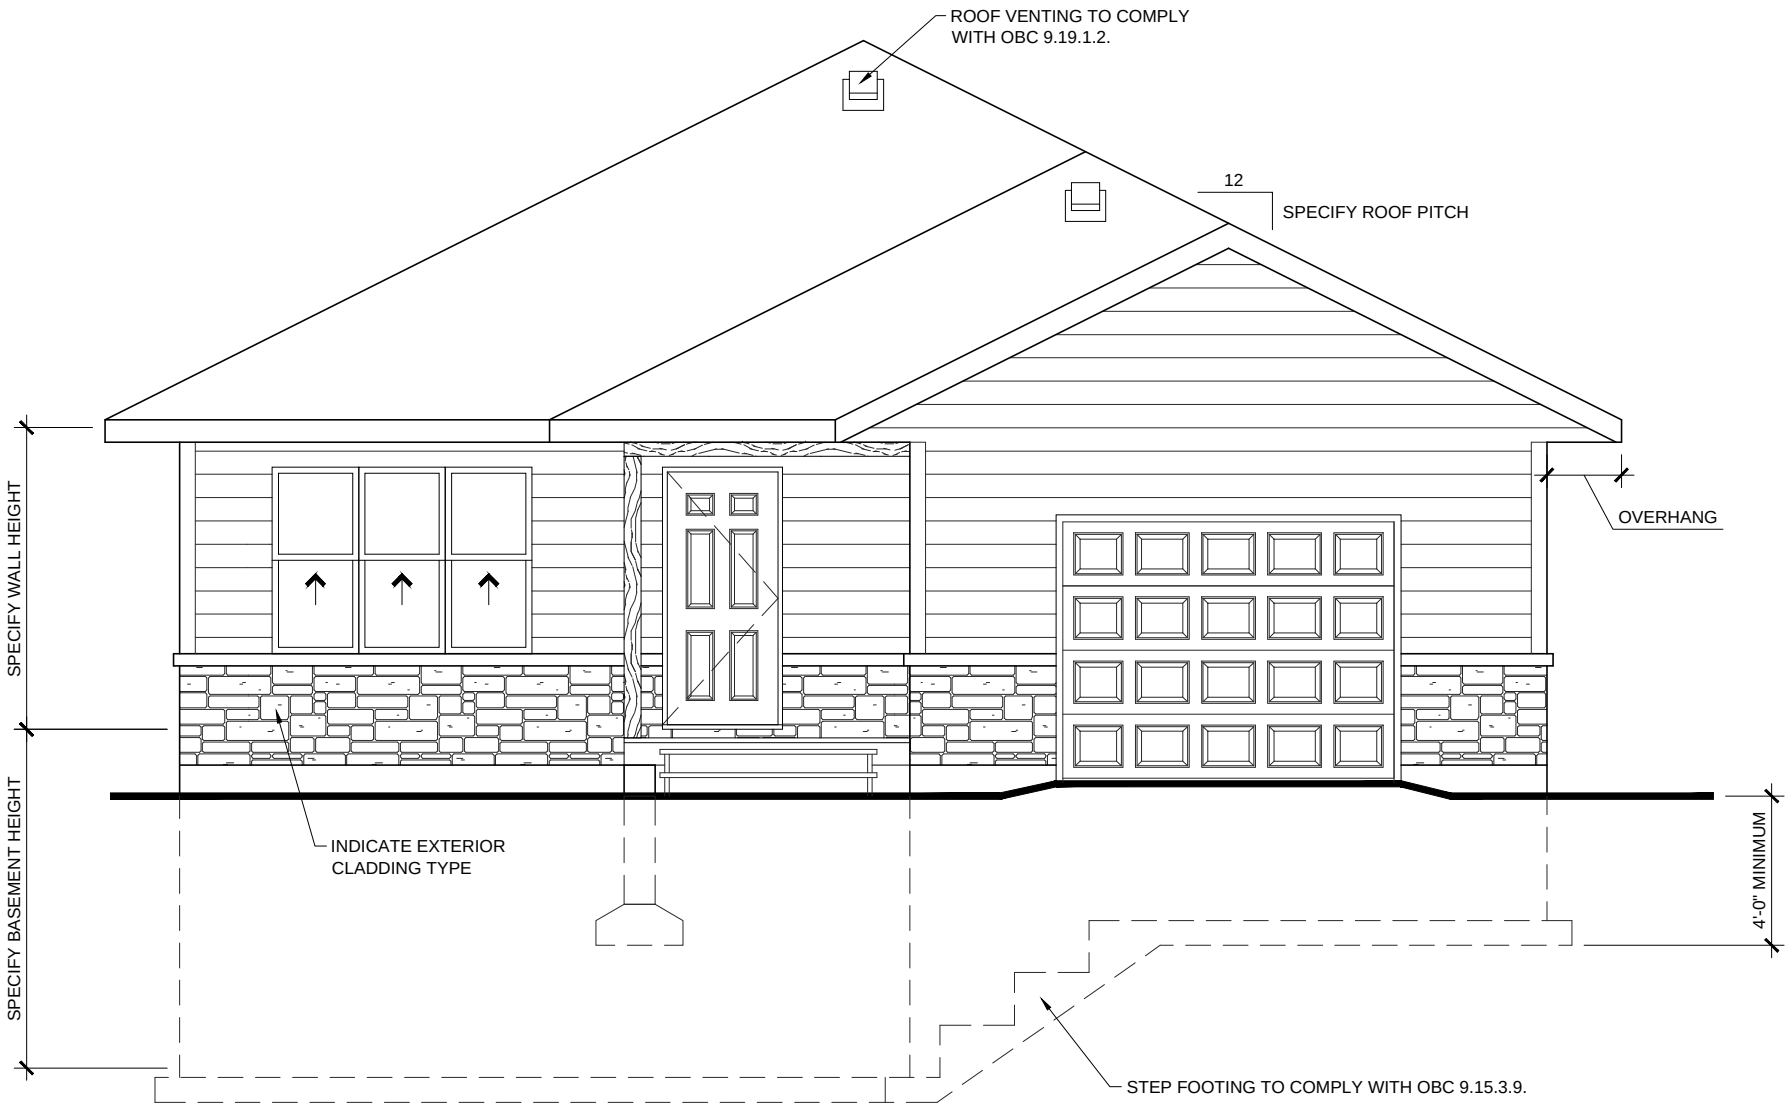

SAMPLE HOUSE ELEVATION