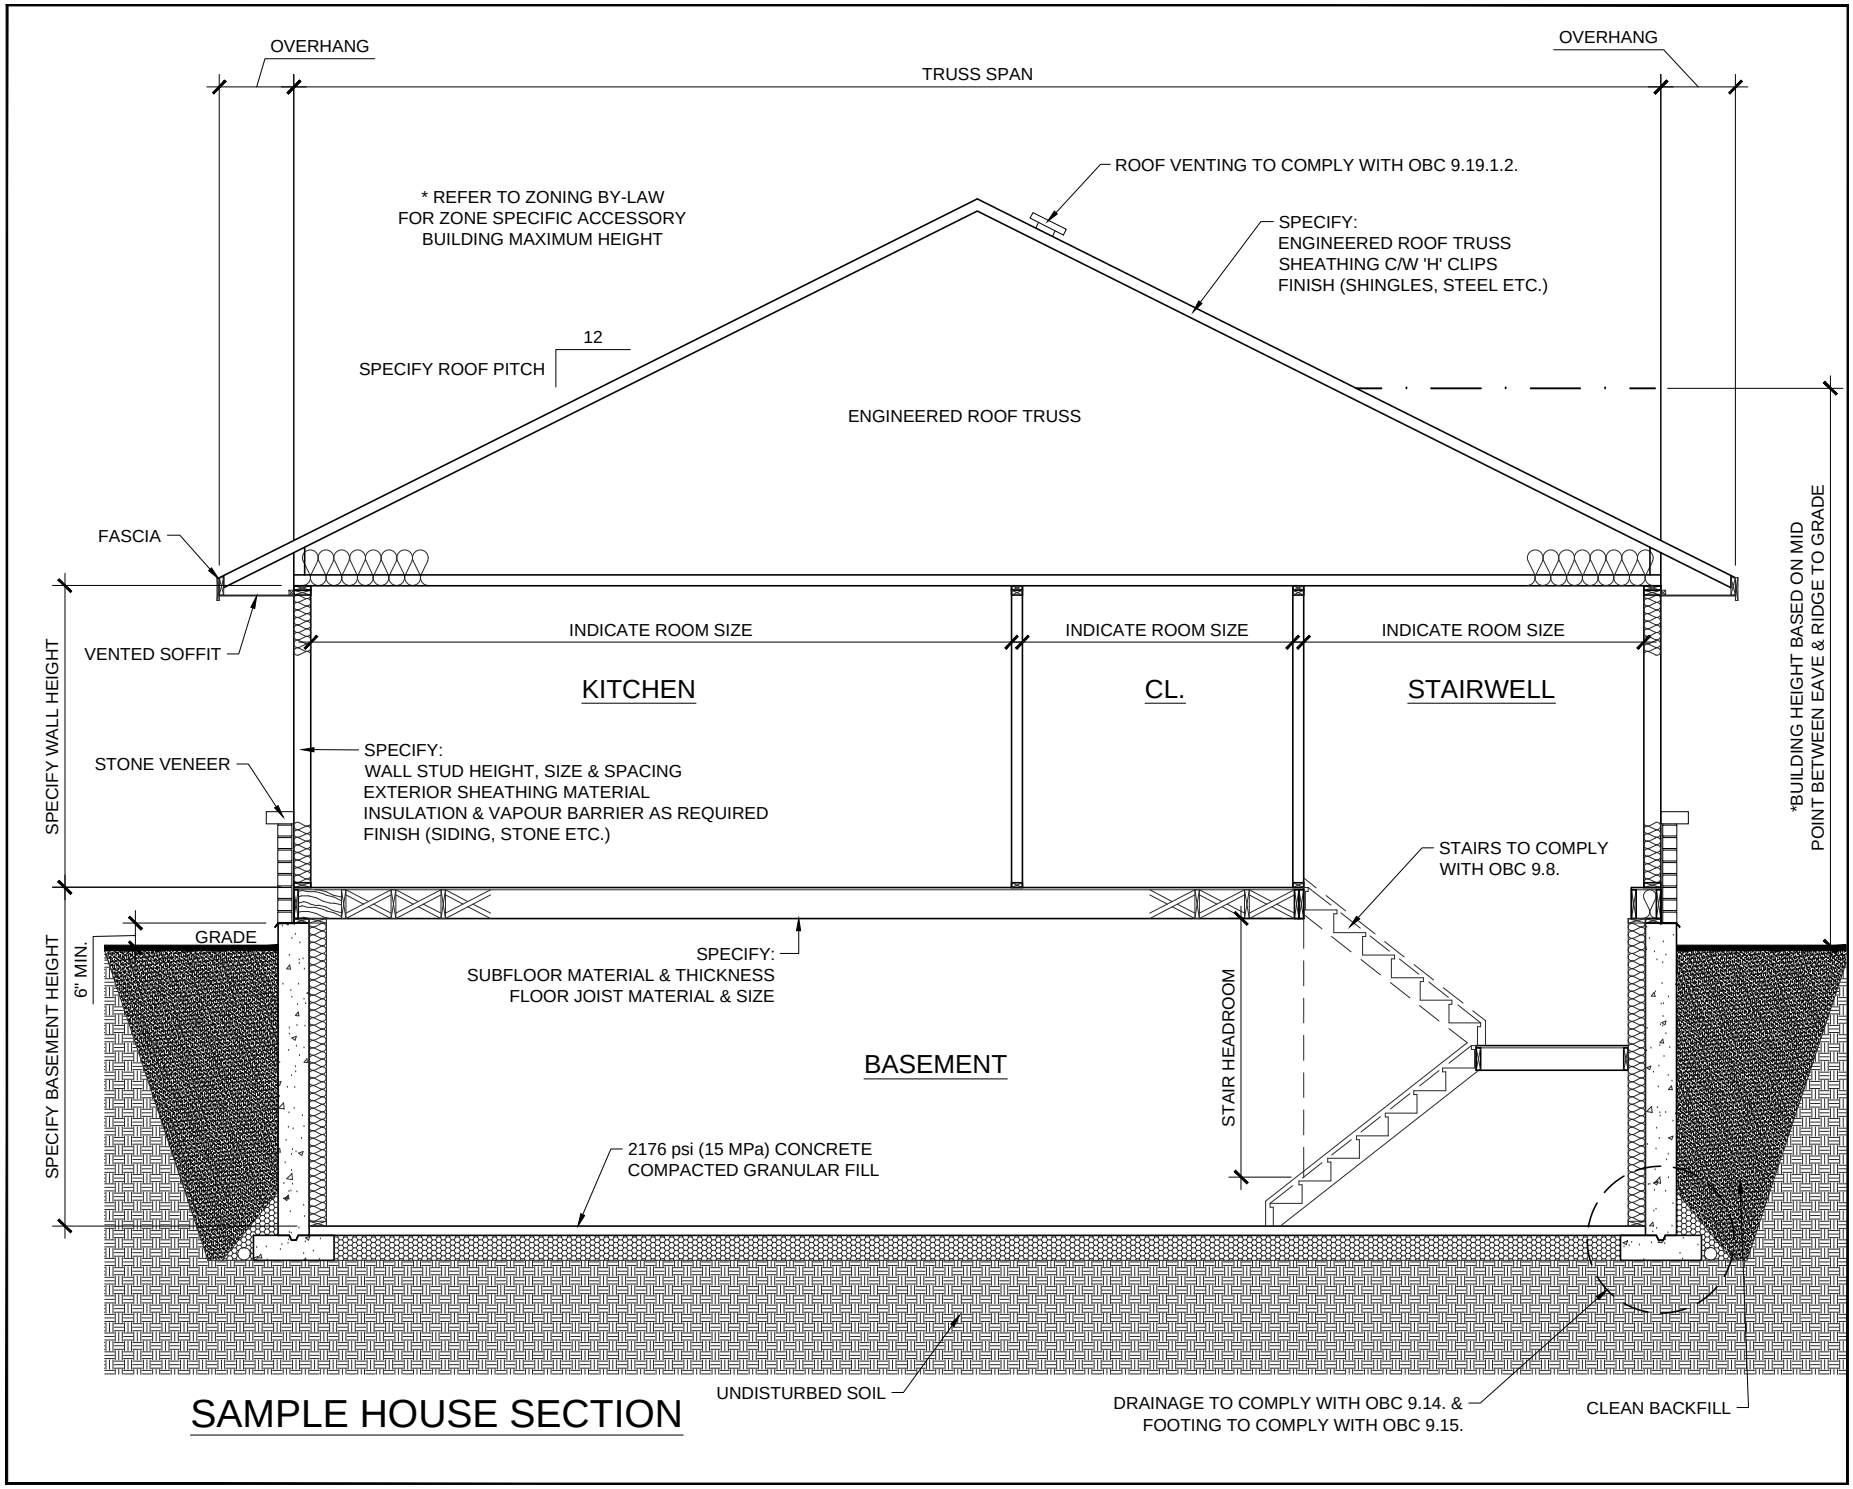

SAMPLE HOUSE SECTION