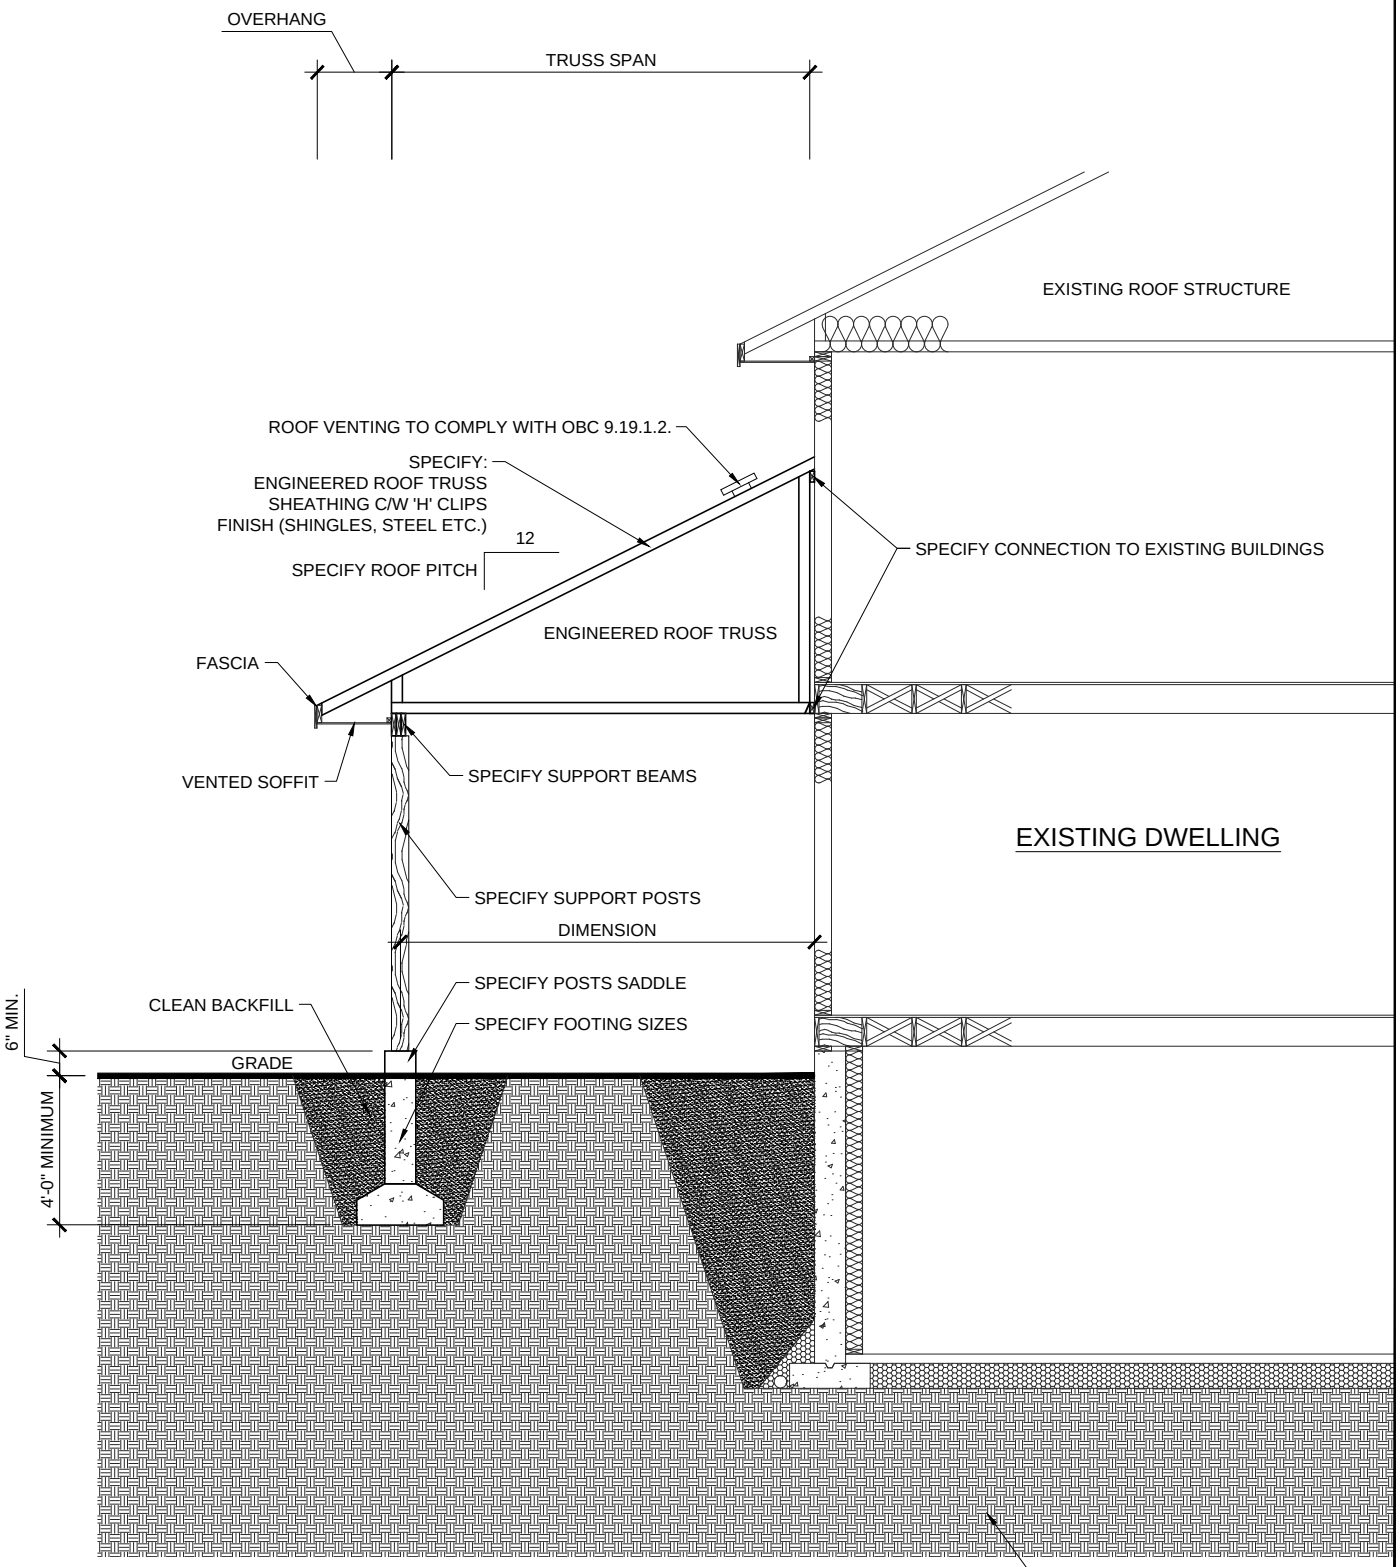

SAMPLE PORCH/CARPORT SECTION